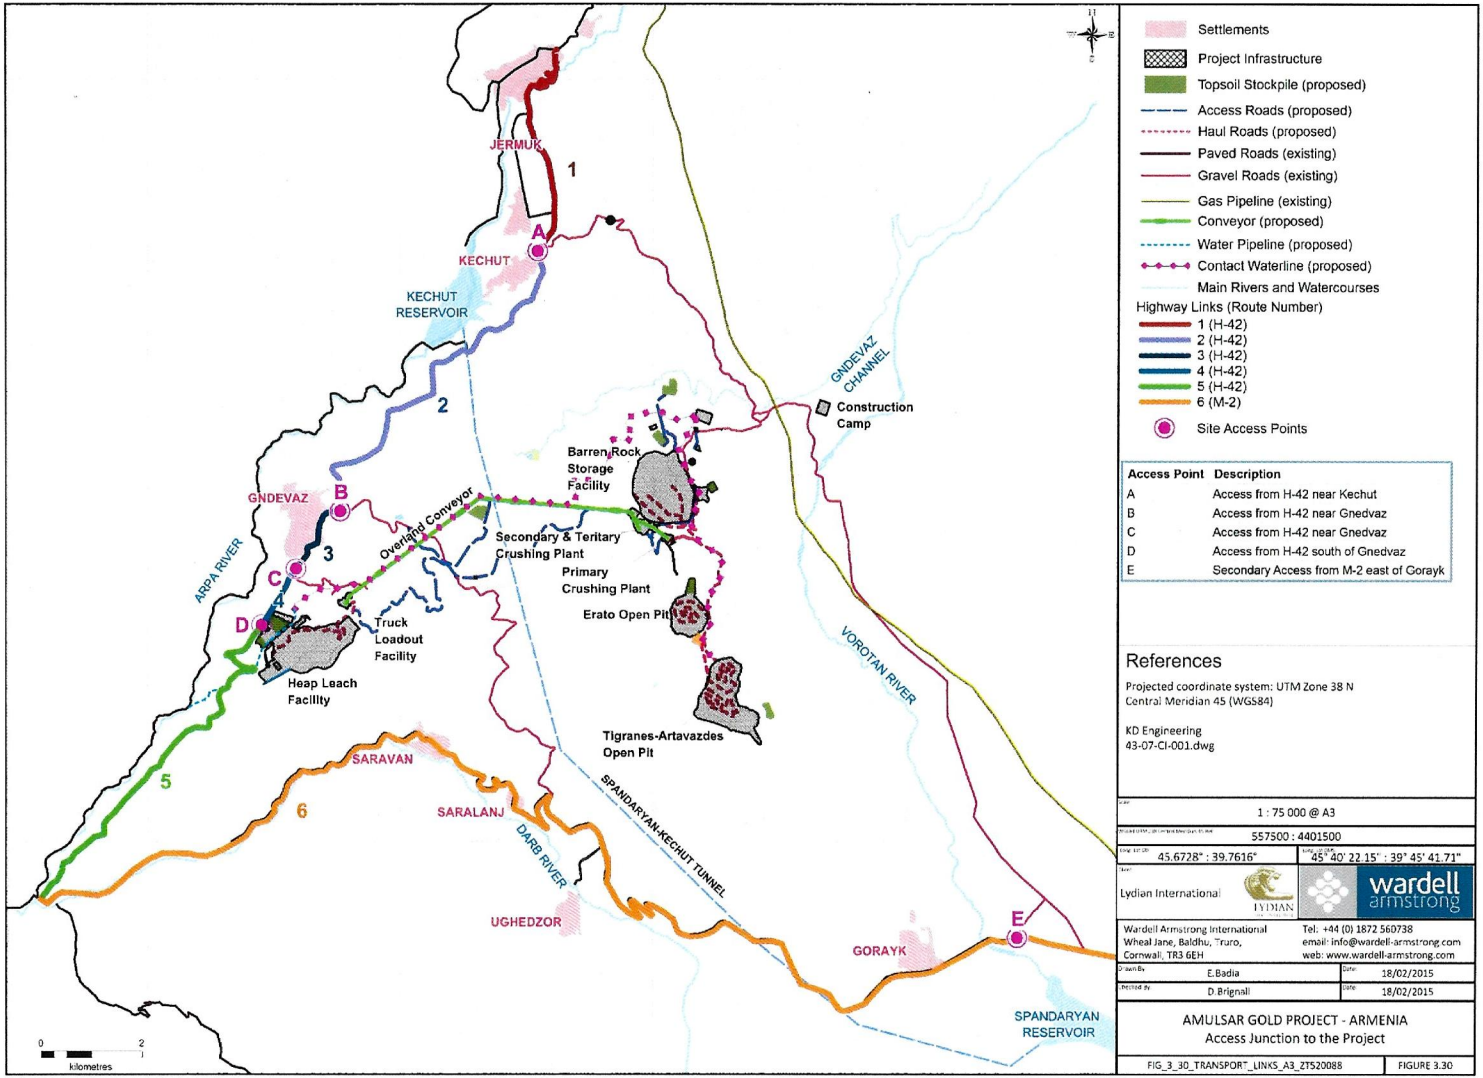


Access Point	Description
A	Access from H-42 near Kechut
B	Access from H-42 near Gnedvaz
C	Access from H-42 near Gnedvaz
D	Access from H-42 south of Gnedvaz
E	Secondary Access from M-2 east of Gorayk

References

Projected coordinate system: UTM Zone 38 N
Central Meridian 45 (WGS84)

KD Engineering
43-07-CI-001.dwg

Scale	1 : 75 000 @ A3
Projected UTM Coordinate System	557500 : 4401500
Geographic Coordinate System	45.6728° : 39.7616° / 45° 40' 22.15" : 39° 45' 41.71"
Client	Lydian International

Wardell Armstrong International
Wheal Jane, Baldhu, Truro,
Cornwall, TR3 6EH
Tel: +44 (0) 1872 560738
email: info@wardell-armstrong.com
web: www.wardell-armstrong.com

Drawn By	E.Badia	Date: 18/02/2015
Checked By	D.Brignall	Date: 18/02/2015

AMULSAR GOLD PROJECT - ARMENIA
Access Junction to the Project

FIG_3_30_TRANSPORT_LINKS_A3_ZT520088 | FIGURE 3.30